


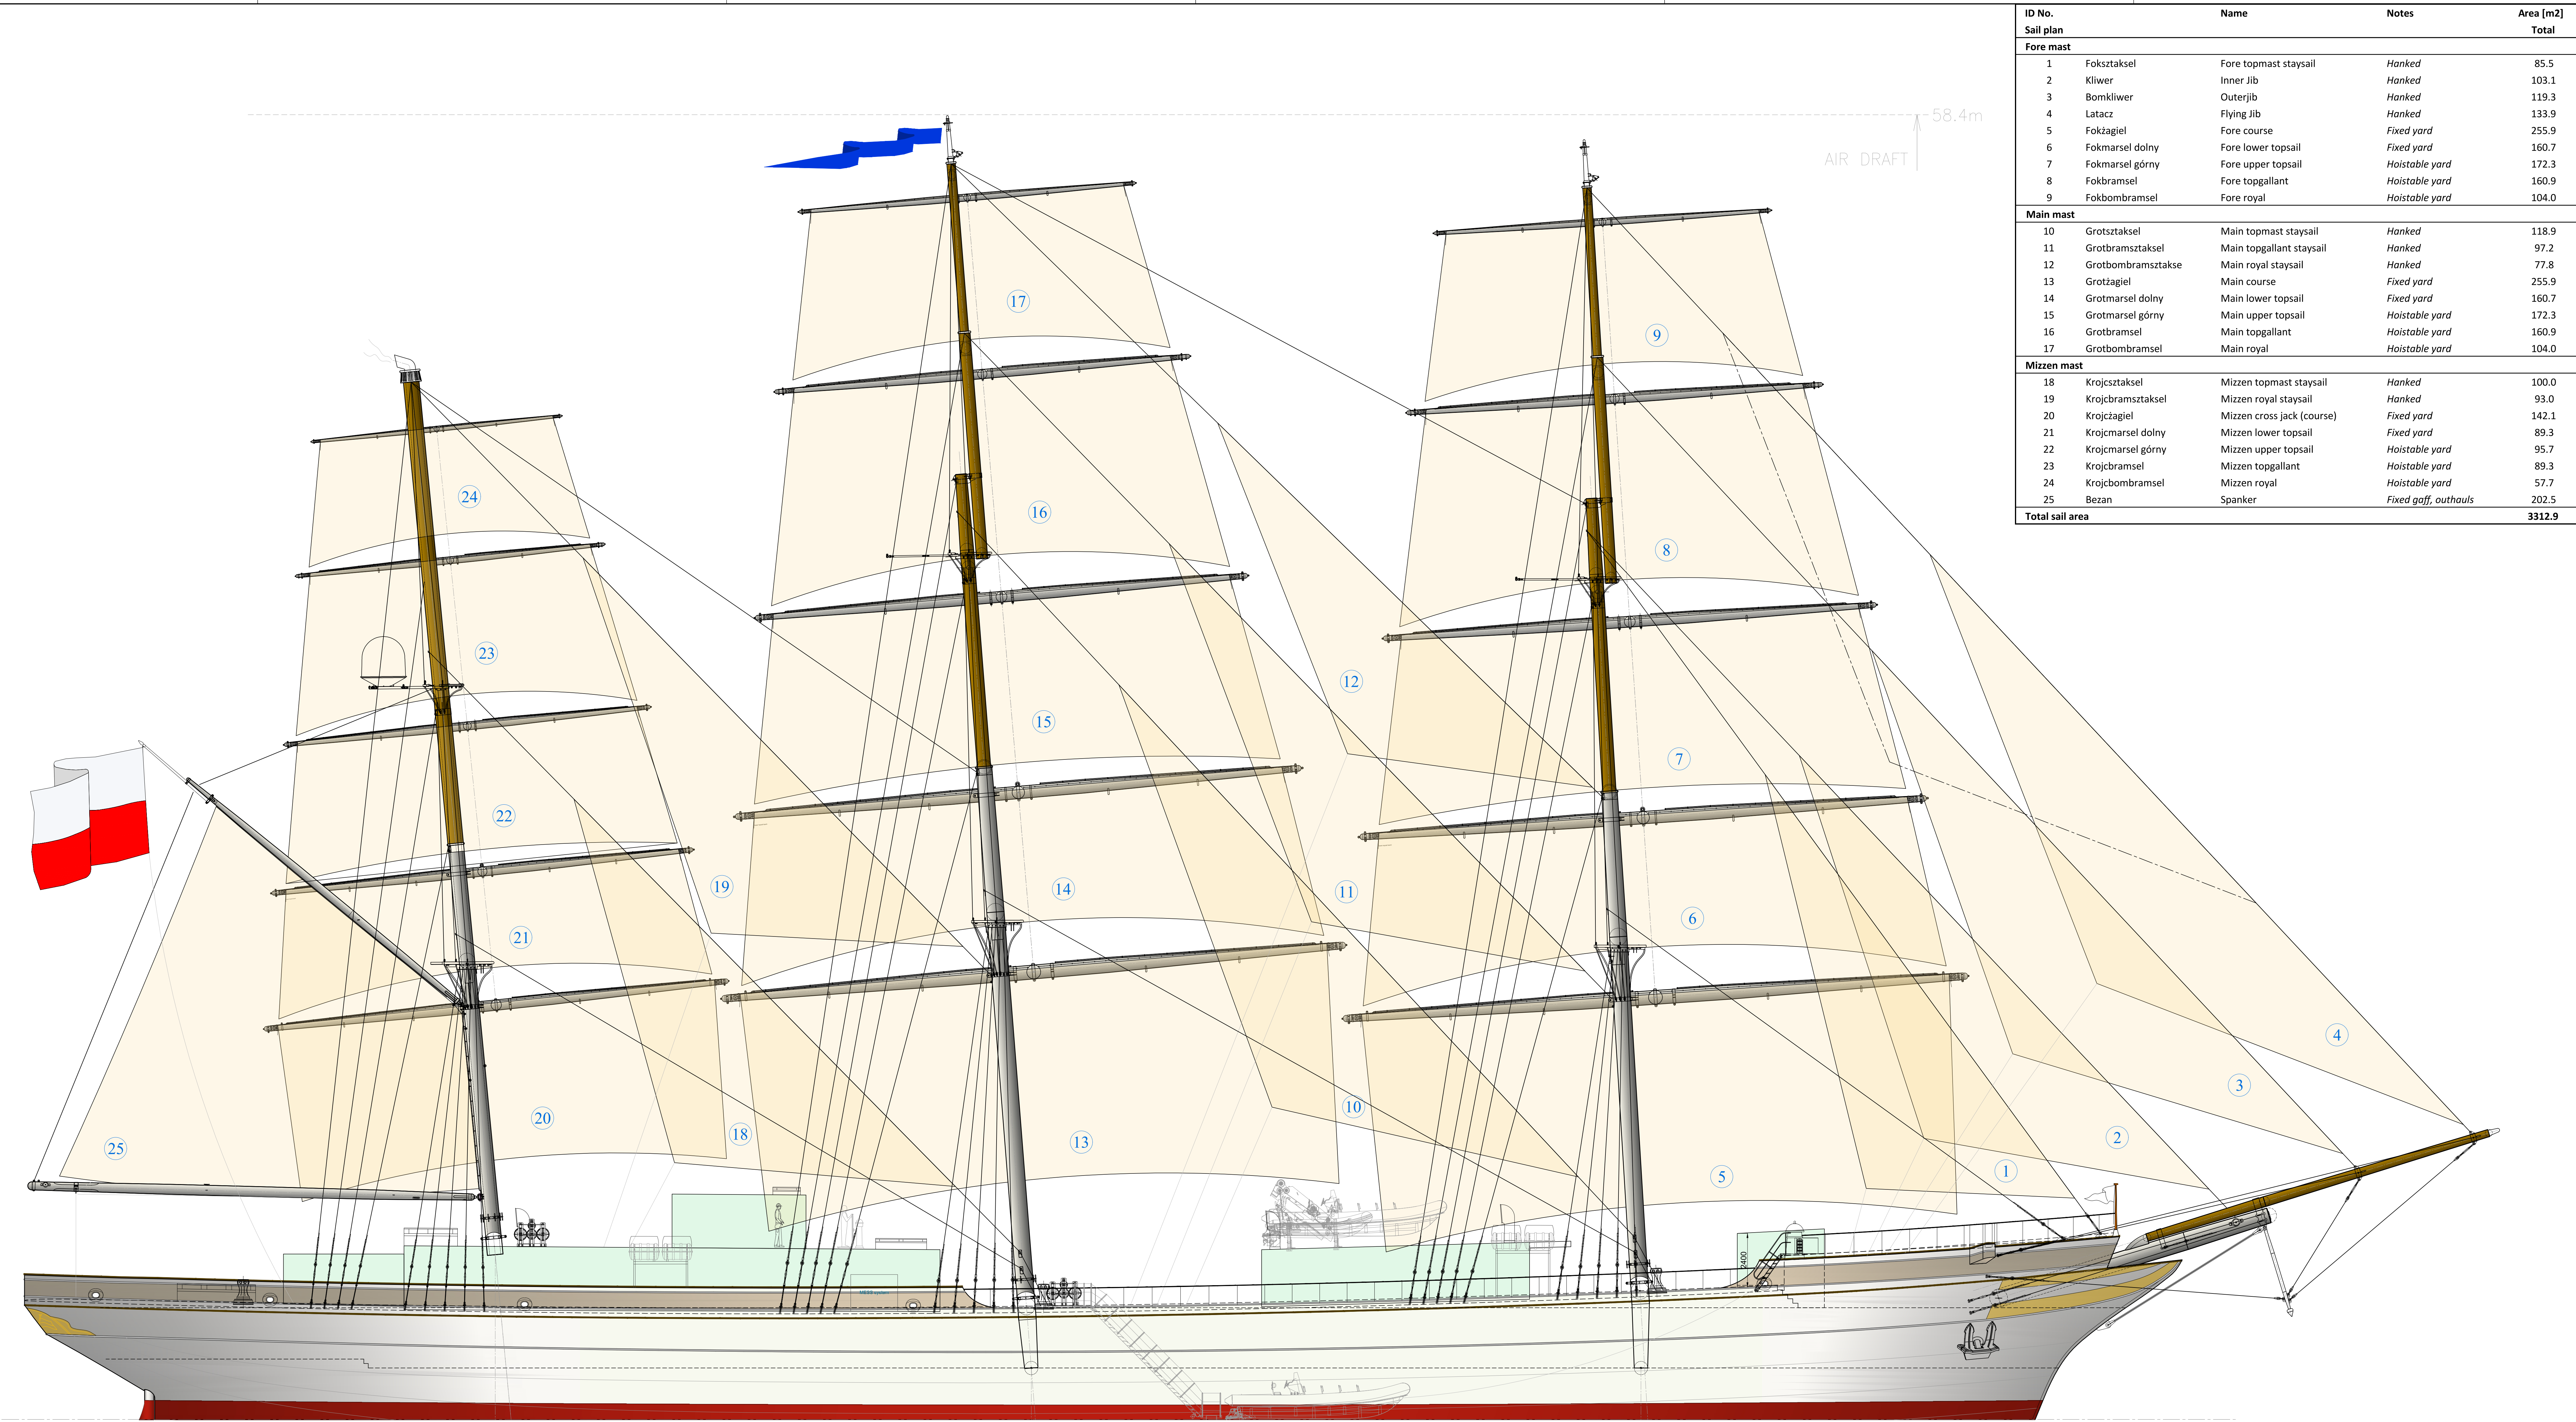

ID No.	Name		Notes	Area [m2]
Sail plan				
Fore mast				
1	Foksztaksel	Fore topmast staysail	Hanked	85.5
2	Kliwer	Inner Jib	Hanked	103.1
3	Bomkliwer	Outerjib	Hanked	119.3
4	Latacz	Flying Jib	Hanked	133.9
5	Fokztagiel	Fore course	Fixed yard	255.9
6	Fokmarsel dolny	Fore lower topsail	Fixed yard	160.7
7	Fokmarsel górny	Fore upper topsail	Hoistable yard	172.3
8	Fokbramsel	Fore topgallant	Hoistable yard	160.9
9	Fokbombramsel	Fore royal	Hoistable yard	104.0
Main mast				
10	Grotsztaksel	Main topmast staysail	Hanked	118.9
11	Grotbramsztaksel	Main topgallant staysail	Hanked	97.2
12	Grotbombramsztakse	Main royal staysail	Hanked	77.8
13	Grotztagiel	Main course	Fixed yard	255.9
14	Grotmarsel dolny	Main lower topsail	Fixed yard	160.7
15	Grotmarsel górny	Main upper topsail	Hoistable yard	172.3
16	Grotbramsel	Main topgallant	Hoistable yard	160.9
17	Grotbombramsel	Main royal	Hoistable yard	104.0
Mizzen mast				
18	Krojcsztaksel	Mizzen topmast staysail	Hanked	100.0
19	Krojcbamsztaksel	Mizzen royal staysail	Hanked	93.0
20	Krojcztagiel	Mizzen cross jack (course)	Fixed yard	142.1
21	Krojcmarsel dolny	Mizzen lower topsail	Fixed yard	89.3
22	Krojcmarsel górny	Mizzen upper topsail	Hoistable yard	95.7
23	Krojcbamsel	Mizzen topgallant	Hoistable yard	89.3
24	Krojcbombramsel	Mizzen royal	Hoistable yard	57.7
25	Bezan	Spanker	Fixed goff, outhauls	202.5
Total sail area				3312.9



Uniwersytet Morski w Gdyni
ul. Morska 81/87,
81-225 Gdynia
umg.edu.pl

Następca Daru Młodzieży
Plan ożaglowania

Date: 2026.04.03

Scale: 1:100
Format: A0

Opracowanie: Thomas van Es

Załącznik nr 4a
do opisu technicznego zadania:
Wykonanie projektu oraz dostawa
Następca Daru Młodzieży
w koncepcji „aprojektuj i wybuduj”.

Tryb: Przetarg nieograniczony ulistny
Numer: CRZP 36/2026

DYKSTRA
NAVAL ARCHITECTS

© Dykstra Naval Architects,
All right reserved.

Dokument elektroniczny:
Plan ożaglowania, Następca Daru Młodzieży